SEE SHEET NO. WA1-6

SEE SHEET NO. WA2-7

SEE SHEET NO. WA1-3

MH 1-35

MH 2-53

MH 2-63

MH 2-62

MH 2-61

MH 2-60

MH 2-59

MH 2-58

MH 2-57

MH 2-48

MH 2-49

MH 2-50

MH 2-51

MH 2-52

1-25

EXIST. MH 1-24

EXIST. MH 1-23

EXIST. MH 1-22

EXIST. MH 1-21

EXIST. MH 1-20

SAN

SAN-PB

PE

TE

SANITARY SEWER LOCATIONS		
MANHOLE/ CLEANOUT	COORDINATES	
	NORTH	EAST
MH 1-20	349794.67	1644265.39
MH 1-21	349505.76	1644241.32
MH 1-22	349324.08	1644243.83
MH 1-23	349056.18	1644150.29
MH 1-24	348836.07	1644040.57
MH 1-25	348735.88	1643968.23

1 / WA1-5 **PLAN**

SCALE: 1" = 40' (HOR.)

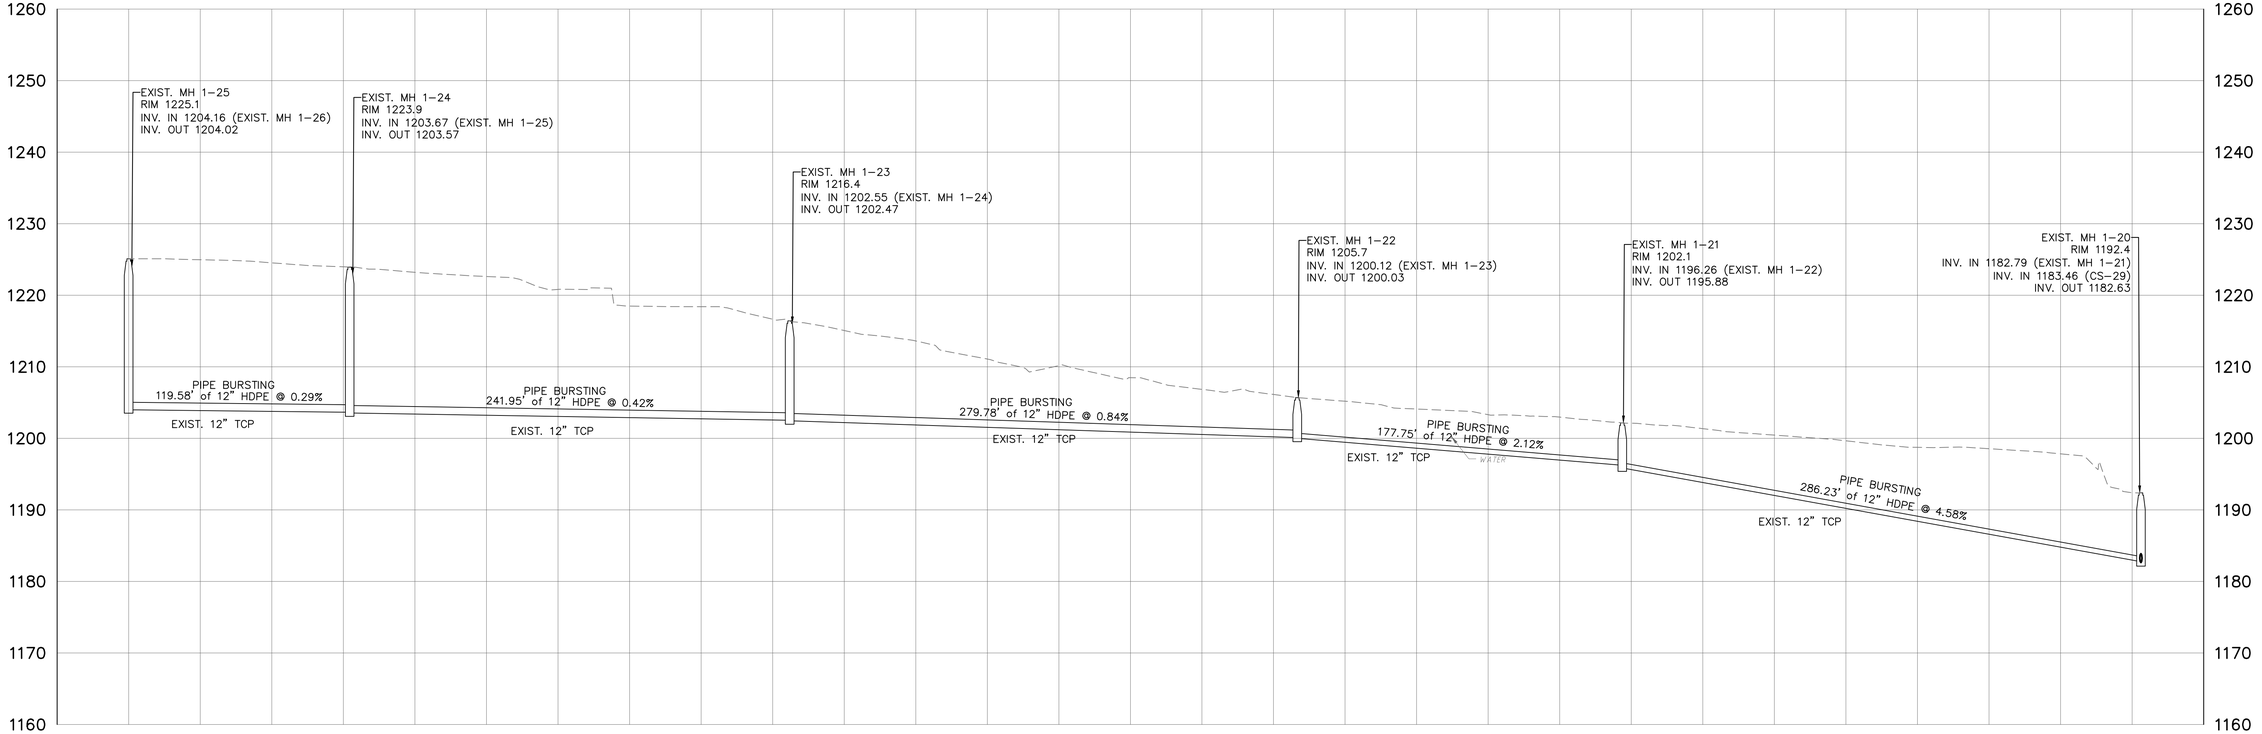

2 / WA1-5 **MH 1-25 to MH 1-20**

SCALE: 1" = 40' (HOR.)

40' 20' 0 40' 80'

SCALE: 1" = 40'

CJL ENGINEERING

Pittsburgh
1555 Coraopolis Heights Road, #4200
Moon Township, PA 15108
ph:(412)262-1220 fax:(412)262-2972

Johnstown
233 Horner Street
Johnstown, PA 15902-1922
ph:(814)536-1651 fax:(814)536-5732

Youngstown
Youngstown Office
510 Gypsy Lane, Suite 105
Youngstown, OH 44504
ph:(330)746-1360 fax:(330)746-7000

Seal

COMMONWEALTH OF PENNSYLVANIA REGISTERED PROFESSIONAL DANIEL R. CARR ENGINEER 33718-E

BOROUGH OF FERNDALE
109 Station Street
Johnstown, PA

SANITARY SEWER SEPARATION PROJECT

Rev.	Description	Date

Date Issued: 09-13-2011

Sheet Title

Work Area 1
Contract 1

Plan & Profile

MH 1-20 to MH 1-25

Sheet Number

WA1-5

CJL Project Number: 08-379