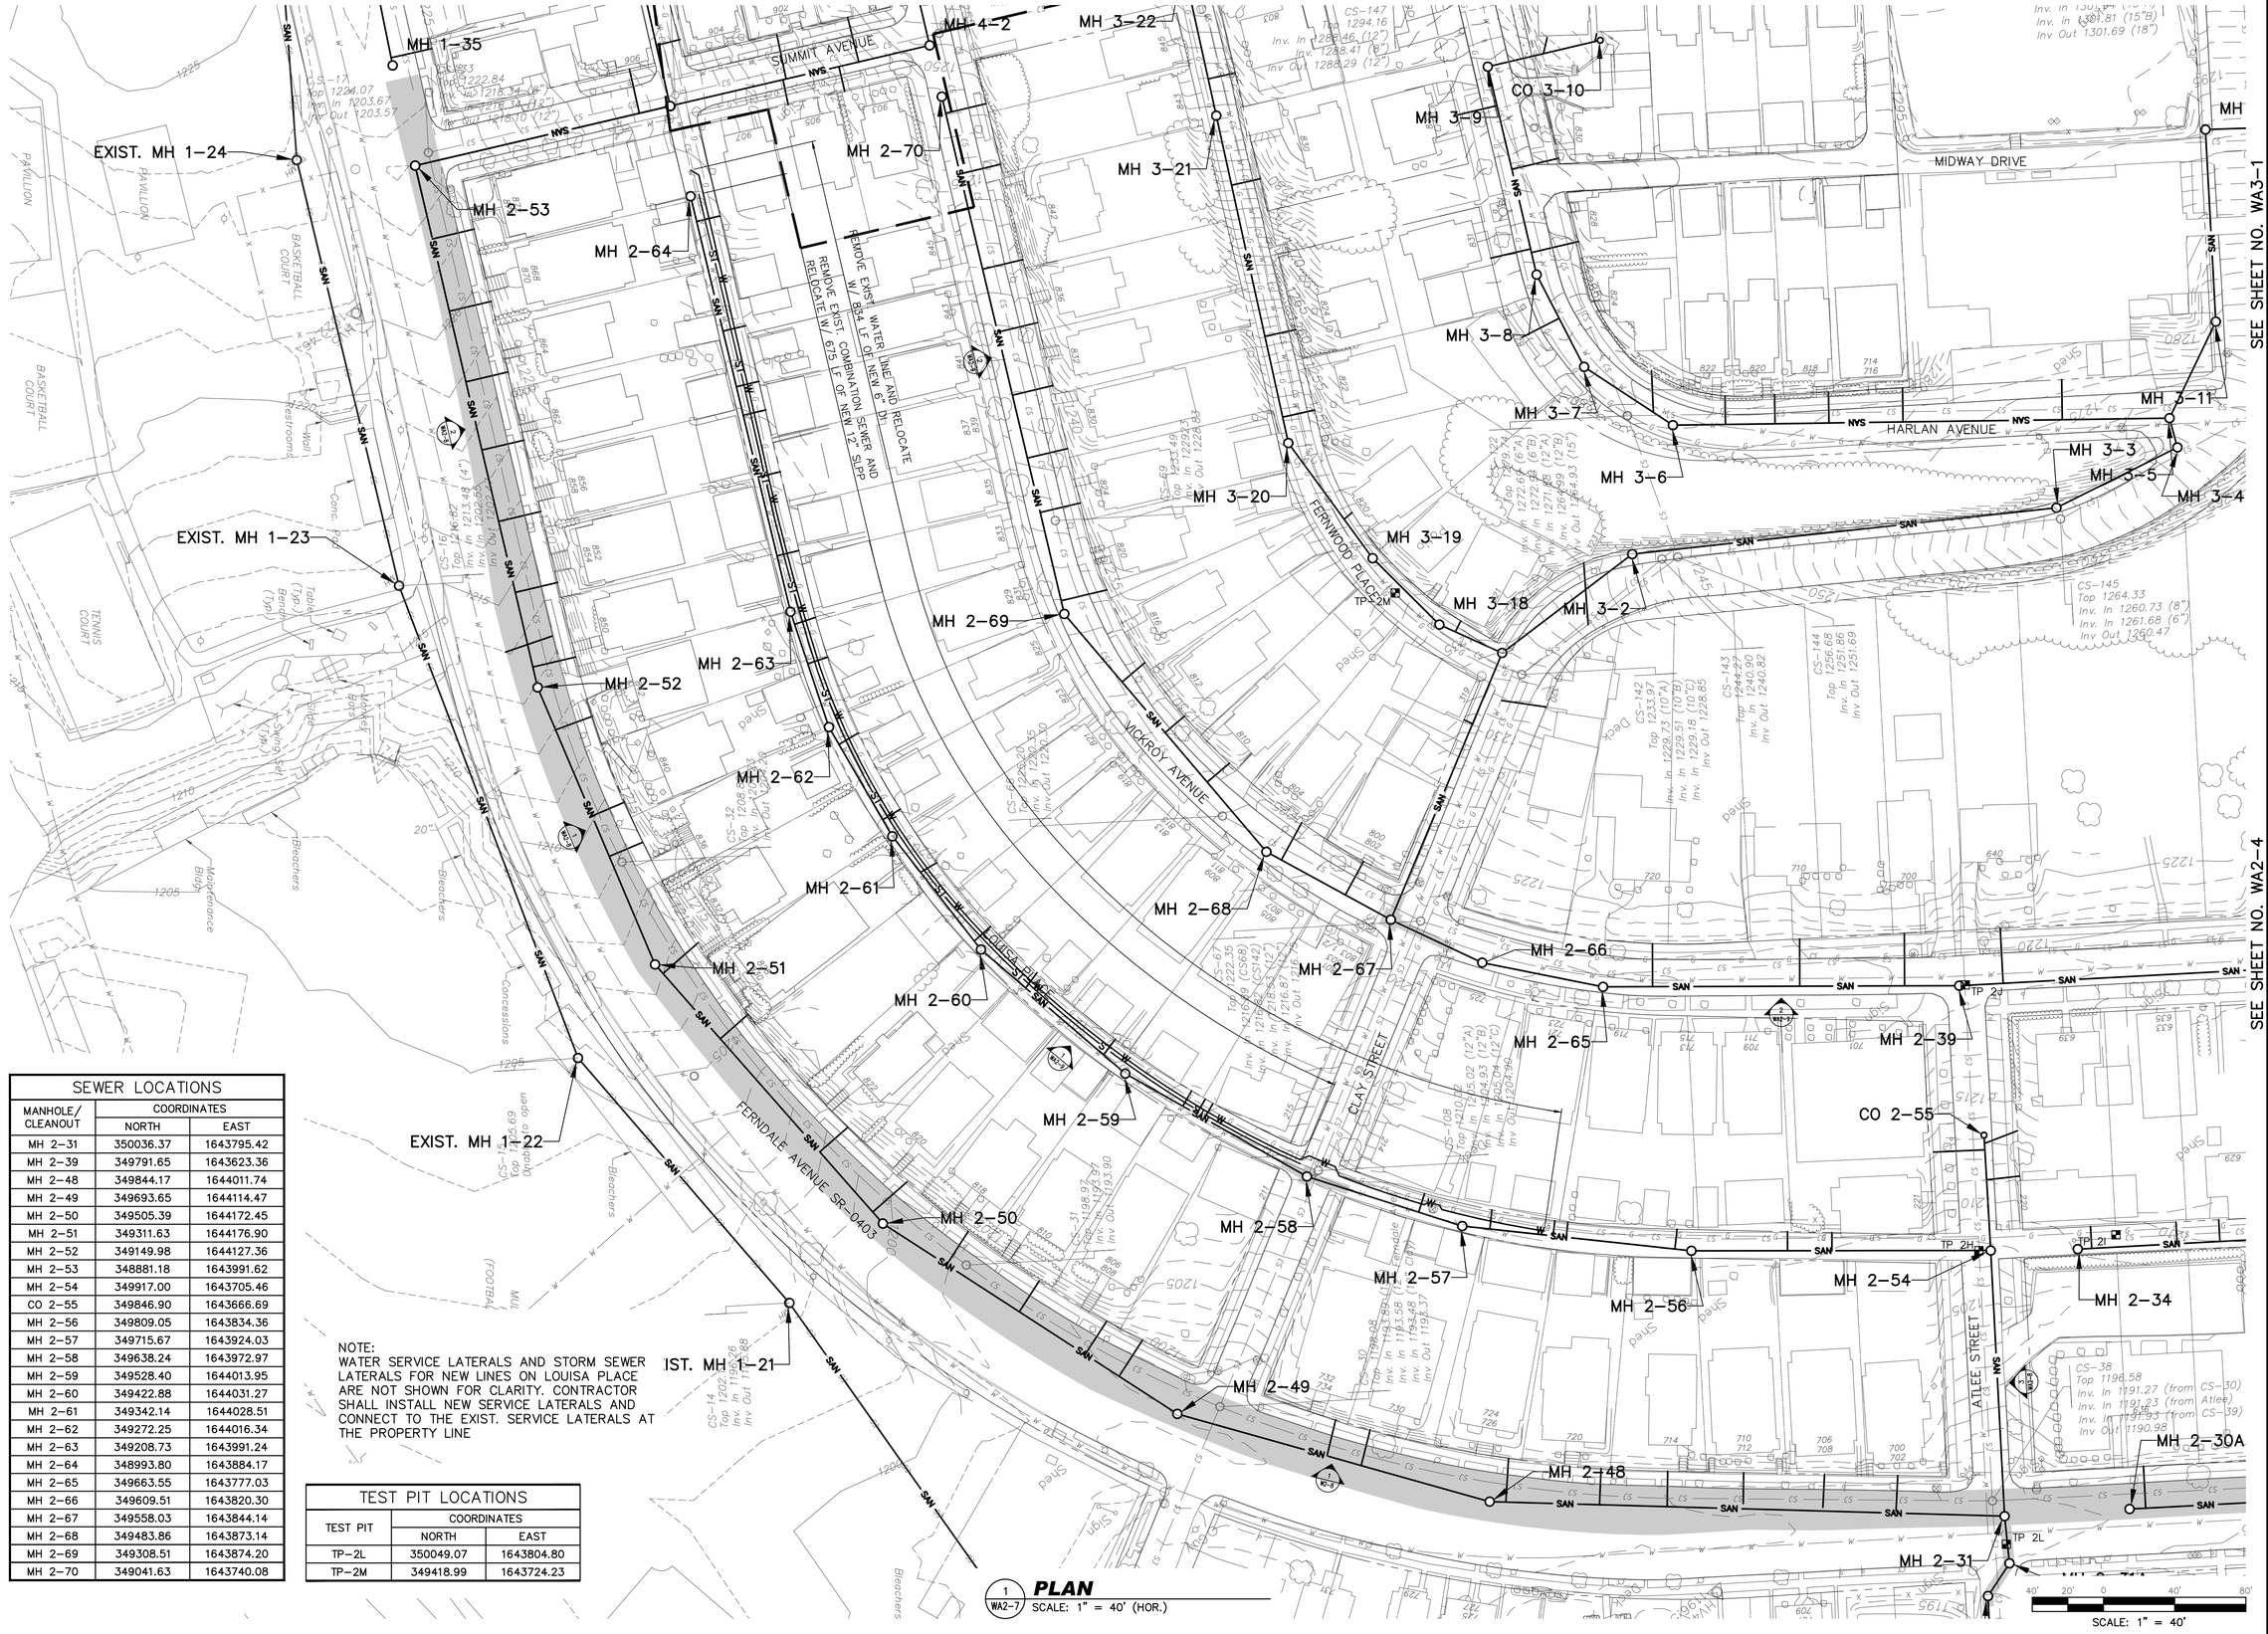

SEWER LOCATIONS		
MANHOLE/ CLEANOUT	COORDINATES	
	NORTH	EAST
MH 2-31	350036.37	1643795.42
MH 2-39	349791.65	1643623.36
MH 2-48	349844.17	1644011.74
MH 2-49	349693.65	1644114.47
MH 2-50	349505.39	1644172.45
MH 2-51	349311.63	1644176.90
MH 2-52	349149.98	1644127.36
MH 2-53	348881.18	1643991.62
MH 2-54	349917.00	1643705.46
CO 2-55	349846.90	1643666.69
MH 2-56	349809.05	1643834.36
MH 2-57	349715.67	1643924.03
MH 2-58	349638.24	1643972.97
MH 2-59	349528.40	1644013.95
MH 2-60	349422.88	1644031.27
MH 2-61	349342.14	1644028.51
MH 2-62	349272.25	1644016.34
MH 2-63	349208.73	1643991.24
MH 2-64	348993.80	1643884.17
MH 2-65	349663.55	1643777.03
MH 2-66	349609.51	1643820.30
MH 2-67	349558.03	1643844.14
MH 2-68	349483.86	1643873.14
MH 2-69	349308.51	1643874.20
MH 2-70	349041.63	1643740.08

NOTE:
WATER SERVICE LATERALS AND STORM SEWER LATERALS FOR NEW LINES ON LOUISA PLACE ARE NOT SHOWN FOR CLARITY. CONTRACTOR SHALL INSTALL NEW SERVICE LATERALS AND CONNECT TO THE EXIST. SERVICE LATERALS AT THE PROPERTY LINE

TEST PIT LOCATIONS		
TEST PIT	COORDINATES	
	NORTH	EAST
TP-2L	350049.07	1643804.80
TP-2M	349418.99	1643724.23

1 / WA2-7 **PLAN**
SCALE: 1" = 40' (HOR.)

CJL ENGINEERING

Pittsburgh
1555 Coraopolis Heights Road, #4200
Moon Township, PA 15108
ph:(412)262-1220 fax:(412)262-2972

Johnstown
232 Horner Street
Johnstown, PA 15902-1922
ph:(814)536-1651 fax:(814)536-5732

Youngstown
Youngstown Office
510 Gypsy Lane, Suite 105
Youngstown, OH 44504
ph:(330)746-1360 fax:(330)746-7000

Seal

COMMONWEALTH OF PENNSYLVANIA
REGISTERED PROFESSIONAL
DAVID GEORGE DURAN
ENGINEER
33718-E

BOROUGH OF FERNDALE
109 Station Street
Johnstown, PA

SANITARY SEWER SEPARATION PROJECT

Rev.	Description	Date

Date Issued: 09-13-2011

Sheet Title
Work Area 2
Contract 1

Plan

MH 2-48
to
MH 2-70

Sheet Number
WA2-7

CJL Project Number: 08-379