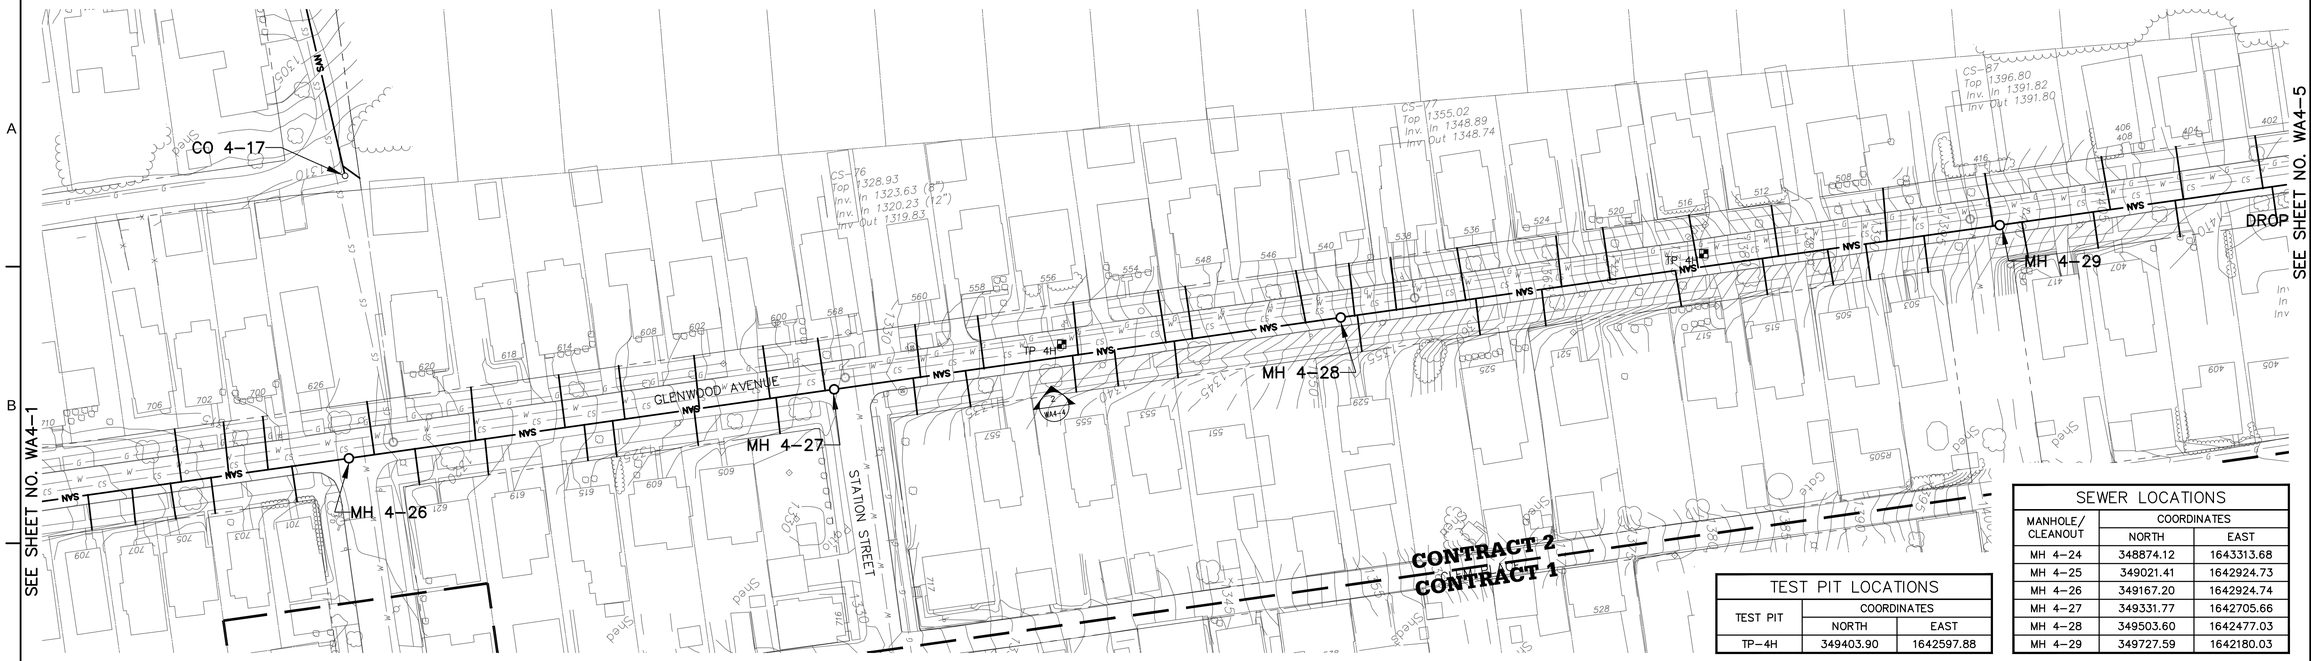

TEST PIT LOCATIONS		
TEST PIT	COORDINATES	
	NORTH	EAST
TP-4H	349403.90	1642597.88

SEWER LOCATIONS		
MANHOLE/ CLEANOUT	COORDINATES	
	NORTH	EAST
MH 4-24	348874.12	1643313.68
MH 4-25	349021.41	1642924.73
MH 4-26	349167.20	1642924.74
MH 4-27	349331.77	1642705.66
MH 4-28	349503.60	1642477.03
MH 4-29	349727.59	1642180.03

1 WA 4-4 **PLAN**
SCALE: 1" = 40'-0"

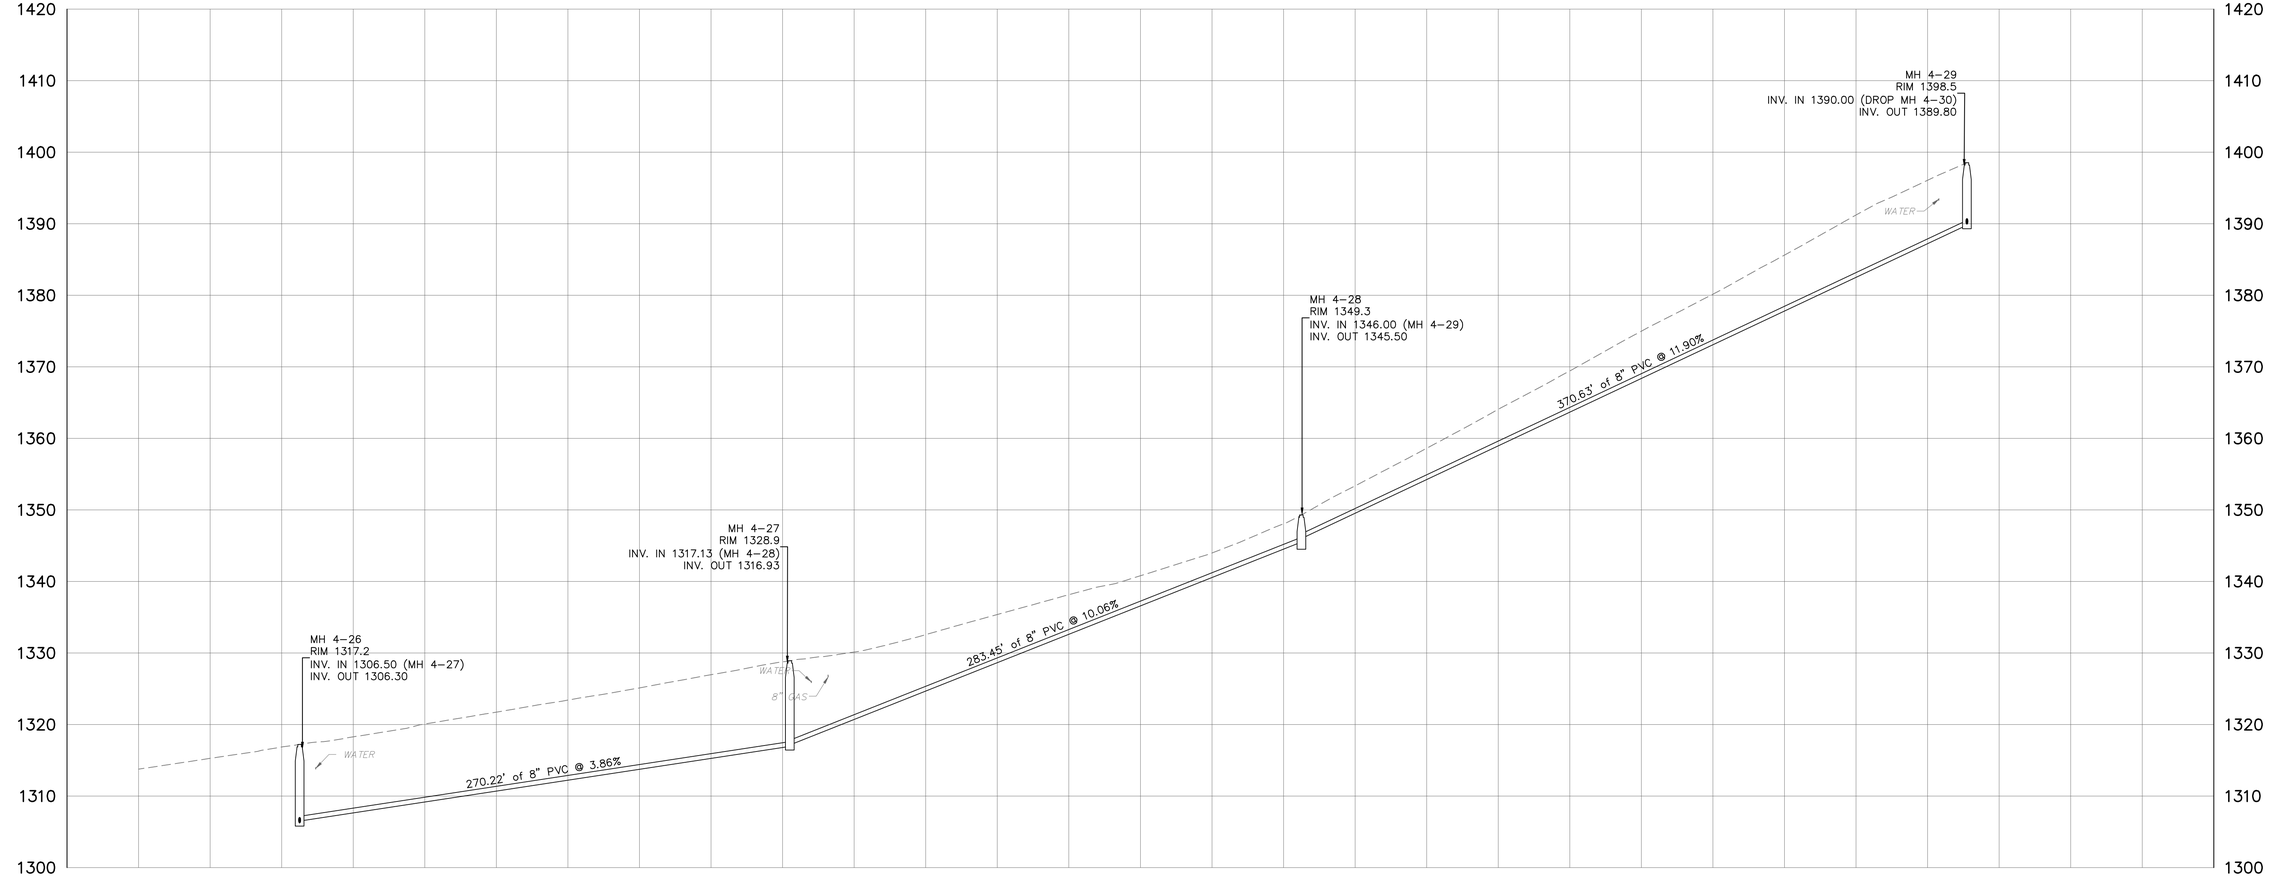

2 WA4-4 **MH 4-26 to MH 4-29**
SCALE: 1" = 40' (HOR.)

40' 20' 0 40' 80'
SCALE: 1" = 40'

CJL ENGINEERING

Pittsburgh
1555 Coraopolis Heights Road, #4200
Moon Township, PA 15108
ph:(412)262-1220 fax:(412)262-2972

Johnstown
232 Horner Street
Johnstown, PA 15902-1922
ph:(814)536-1651 fax:(814)536-5732

Youngstown
Youngstown Office
510 Gypsy Lane, Suite 105
Youngstown, OH 44504
ph:(330)746-1360 fax:(330)746-7000

Seal

COMMONWEALTH OF PENNSYLVANIA
REGISTERED PROFESSIONAL
LAND SURVEYOR
ENGINEER
33718-E

BOROUGH OF FERNDALE
109 Station Street
Johnstown, PA

SANITARY SEWER SEPARATION PROJECT

Rev.	Description	Date

Date Issued: 09-13-2011

Sheet Title
Work Area 4
Contract 2

Plan & Profile

MH 4-26 to MH 4-29

Sheet Number
WA4-4

CJL Project Number: 08-379